GRANDOR TRUSS.

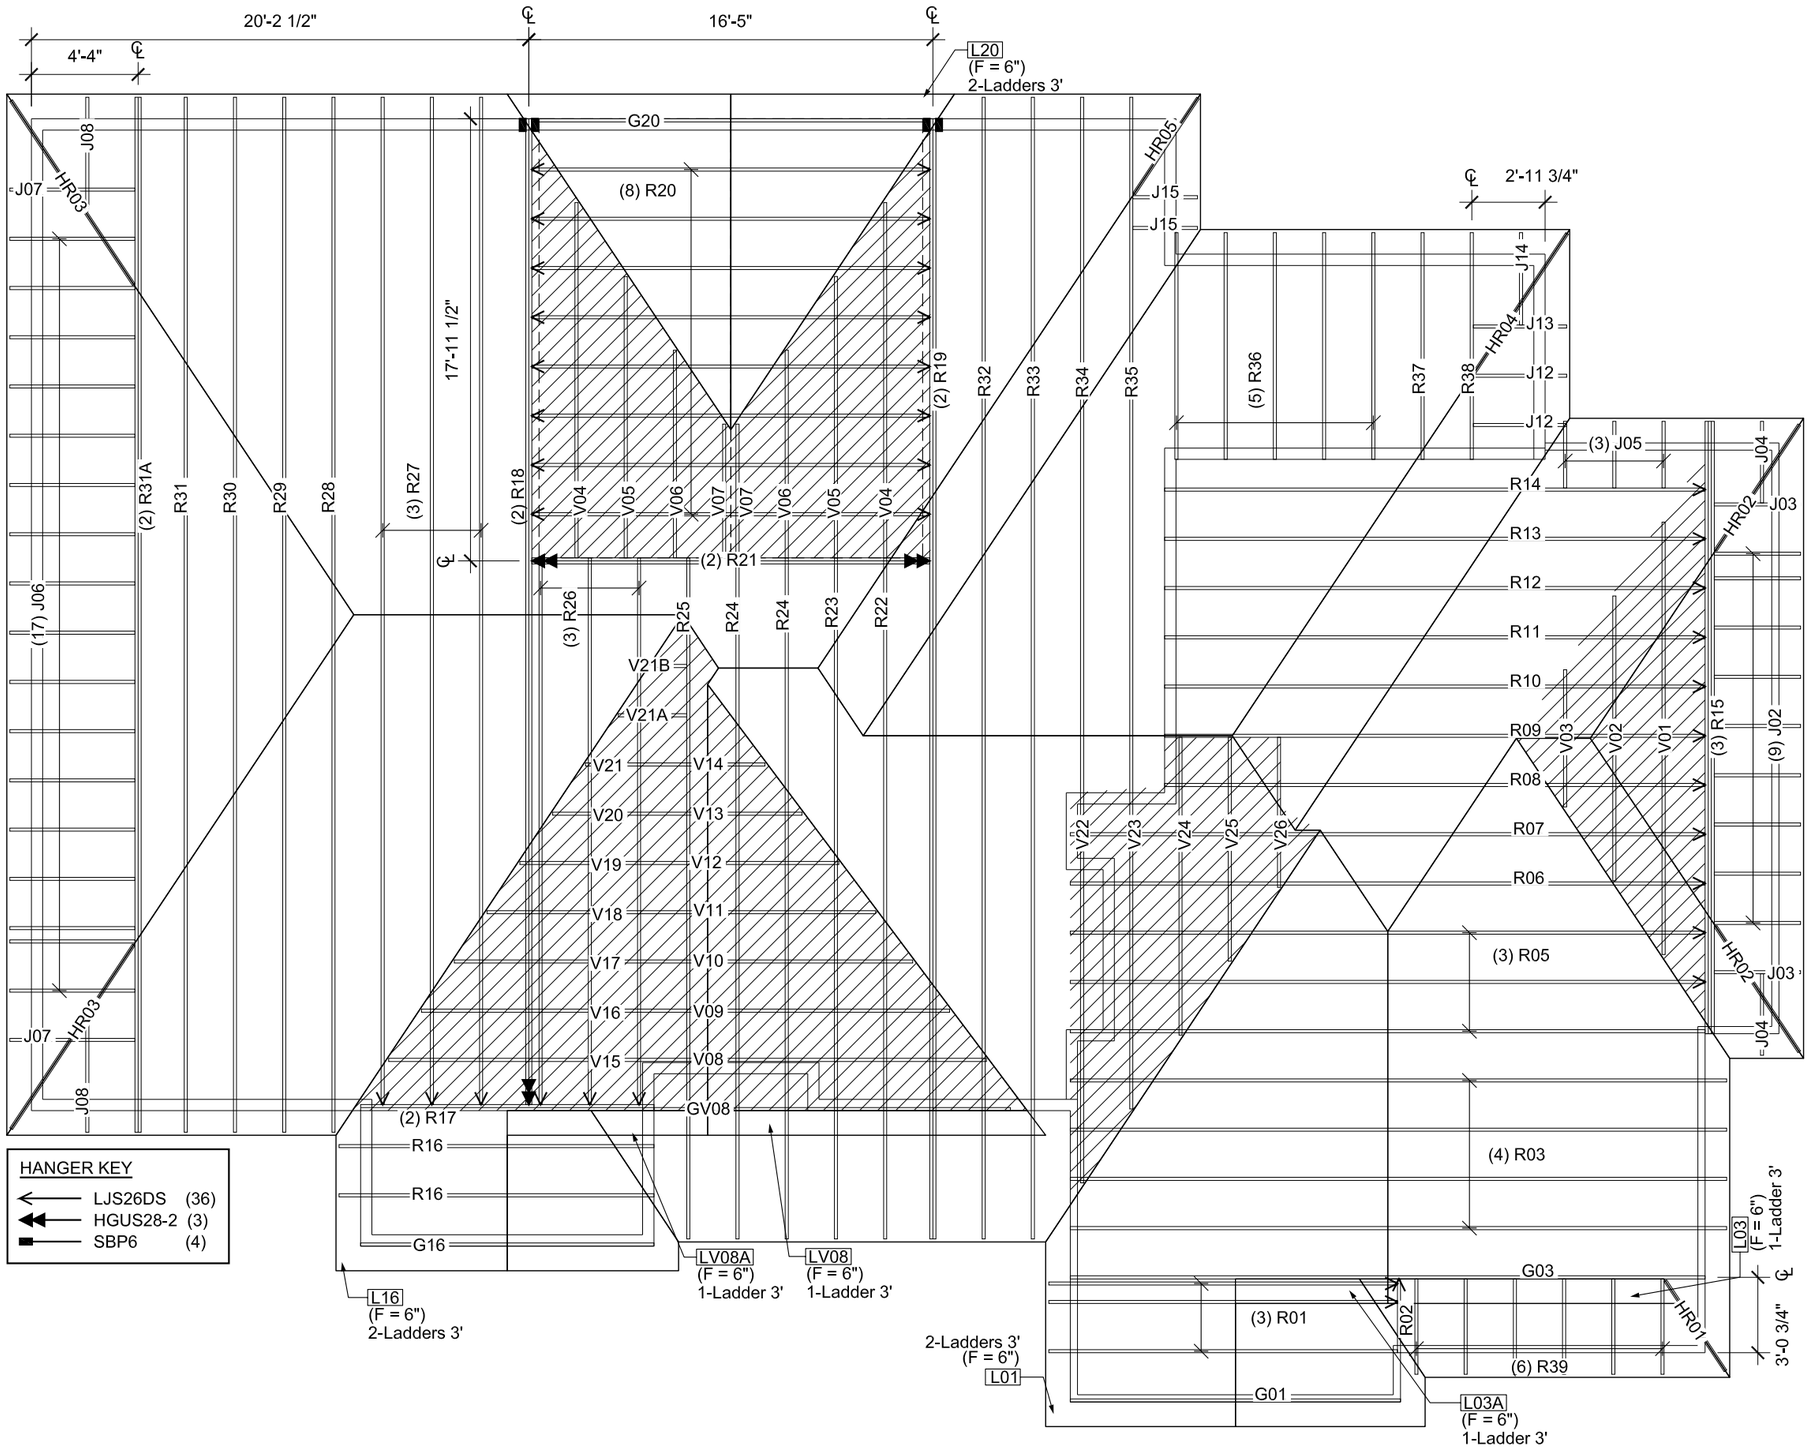

TYPICAL OTTAWA DESIGN LOADS

Member	Load Type	PT 9	PT 4	
Top Chord	Snow	37.1	50	PSF
	Dead	3	5-10	
Bot Chord	Live	0	10	
	Dead	7	7	

TYPICAL SPACING = 24.0 IN C/C

THIS DESIGN COMPLIES WITH:
- PART 4 OR 9 OF OBC 2012 Reg. 332/12
- CSA 086-09
- CCMC ACCEPTANCE 11996-L, 10319-L, 13270-L
- TPIC 2011

(REFER TO INDIVIDUAL TRUSS DRAWINGS FOR SPECIFIC LOADS AND SPACING)

HURRICANE AND SEISMIC TIES:
- ANY TIES SPECIFIED ON THIS LAYOUT FOR UPLIFT OR SEISMIC CONNECTIONS MUST BE REVIEWED AND APPROVED BY THE BUILDING DESIGNER/ENGINEER, AS STATED IN THE TPIC 2011.

THE TRANSFER OF THESE LOADS TO THE ENTIRE STRUCTURE BELOW HAS NOT BEEN ANALYZED.

GRANDOR LUMBER INC.

JOB :
TRUSS LAYOUT

DATE :